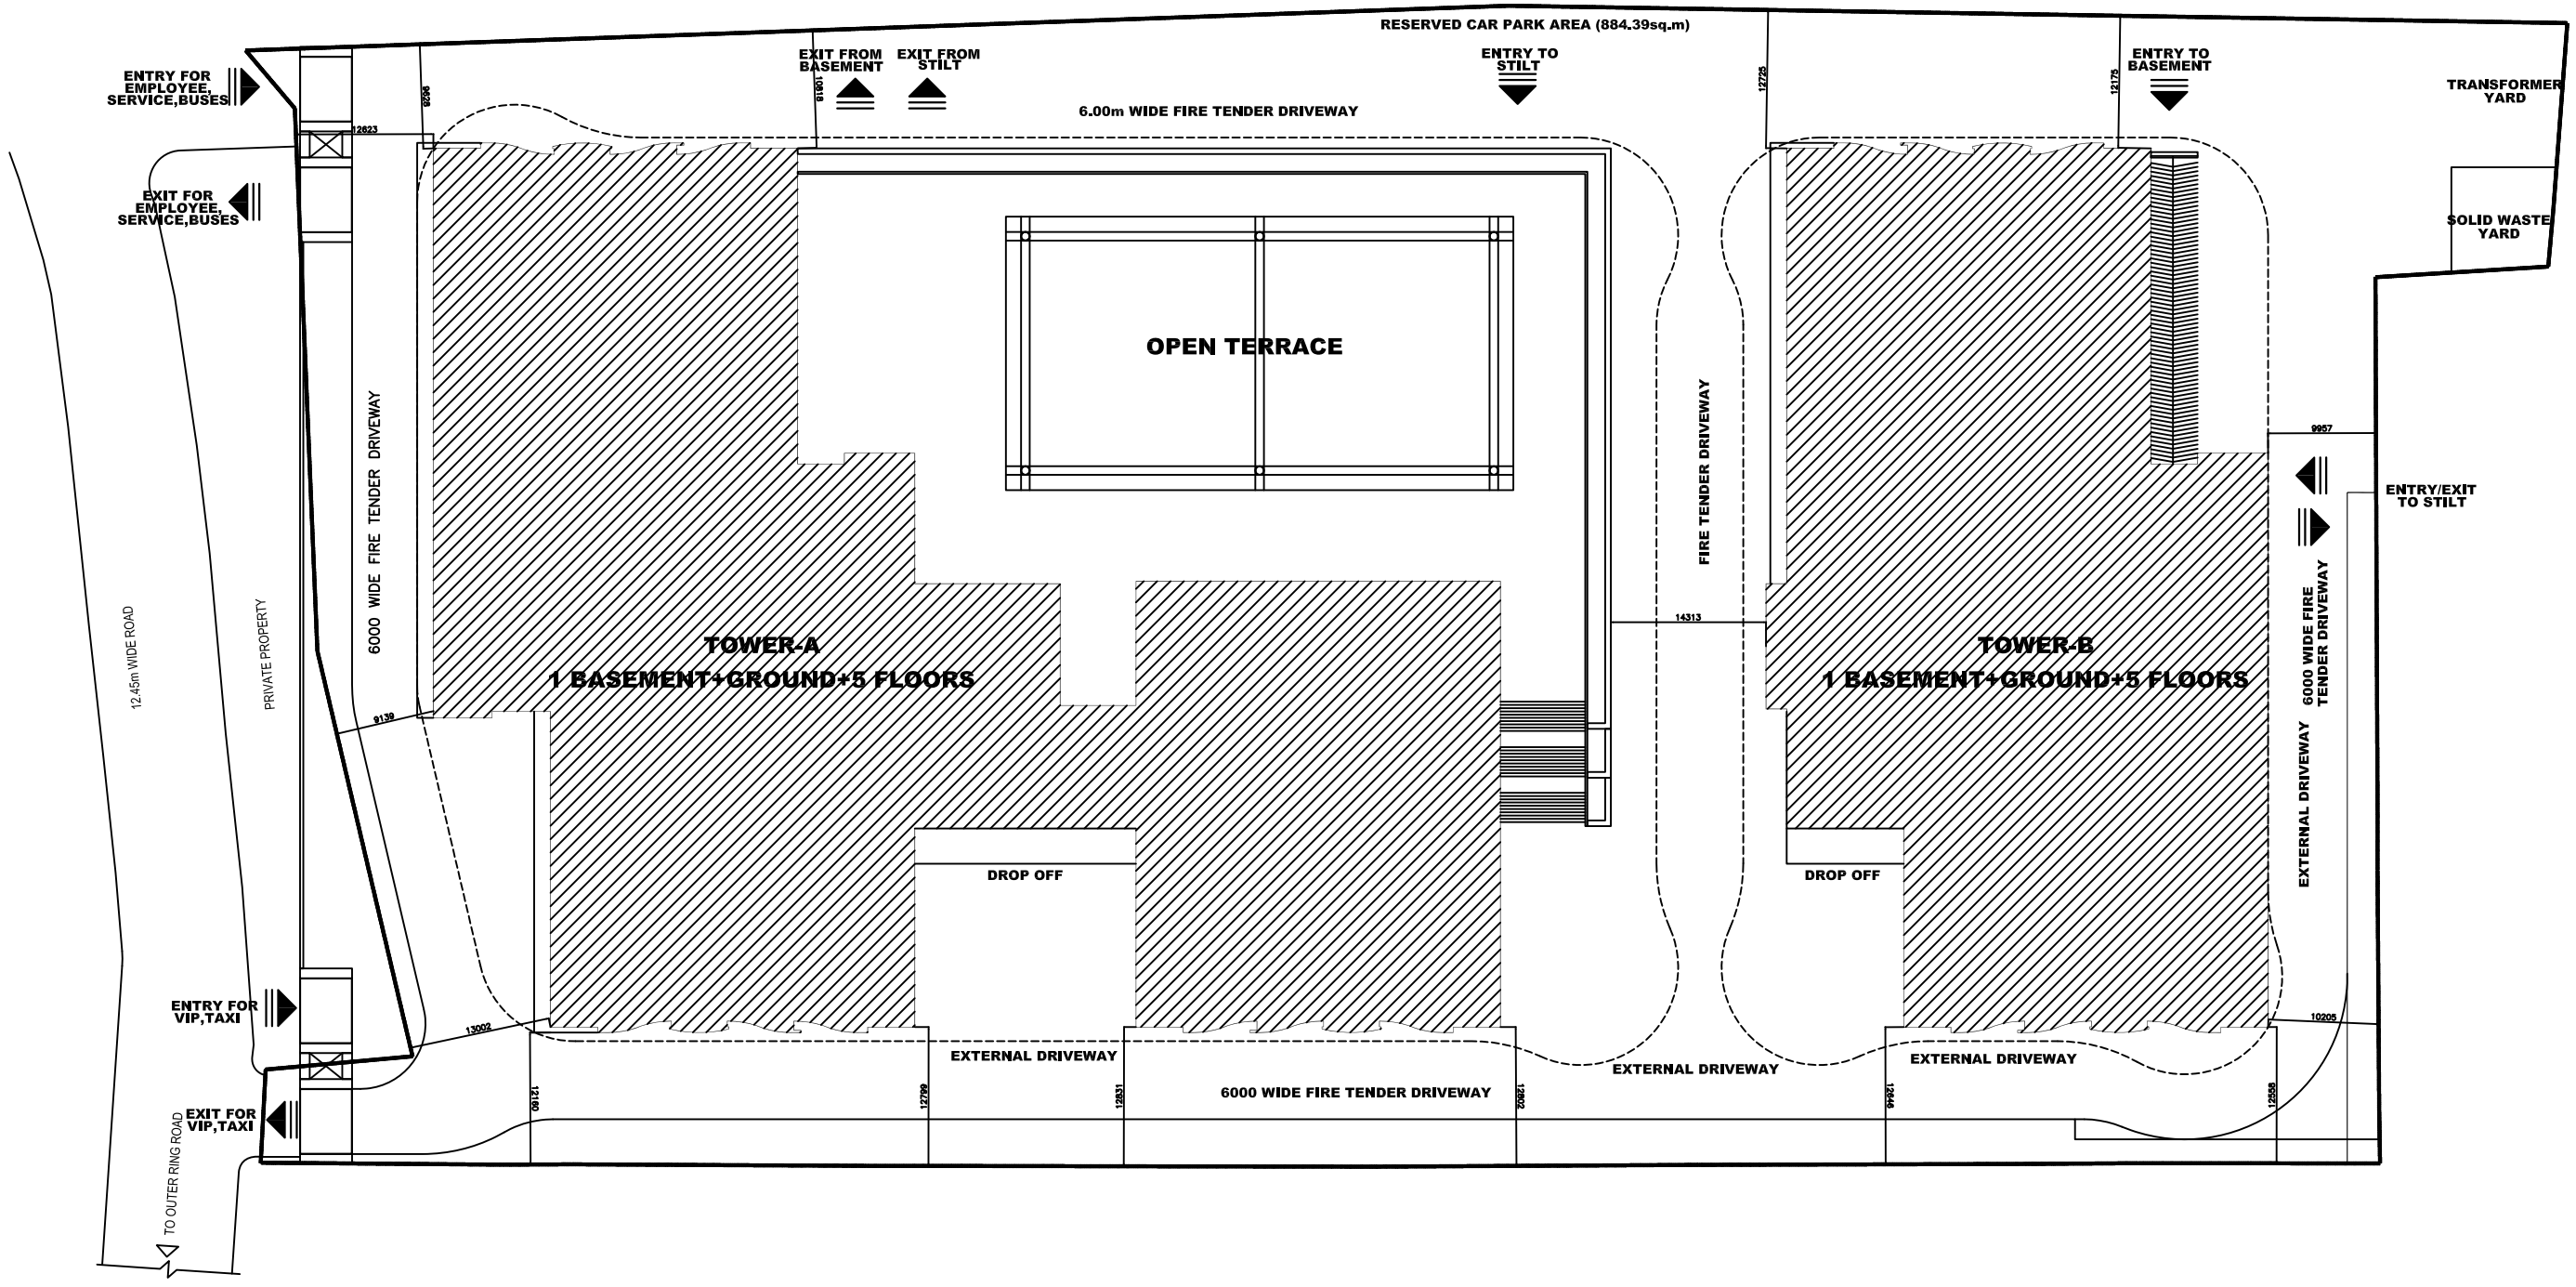

MANTRI COMMERCIO		SITE PLAN WITH SETBACKS
		TOWER-A & TOWER-B